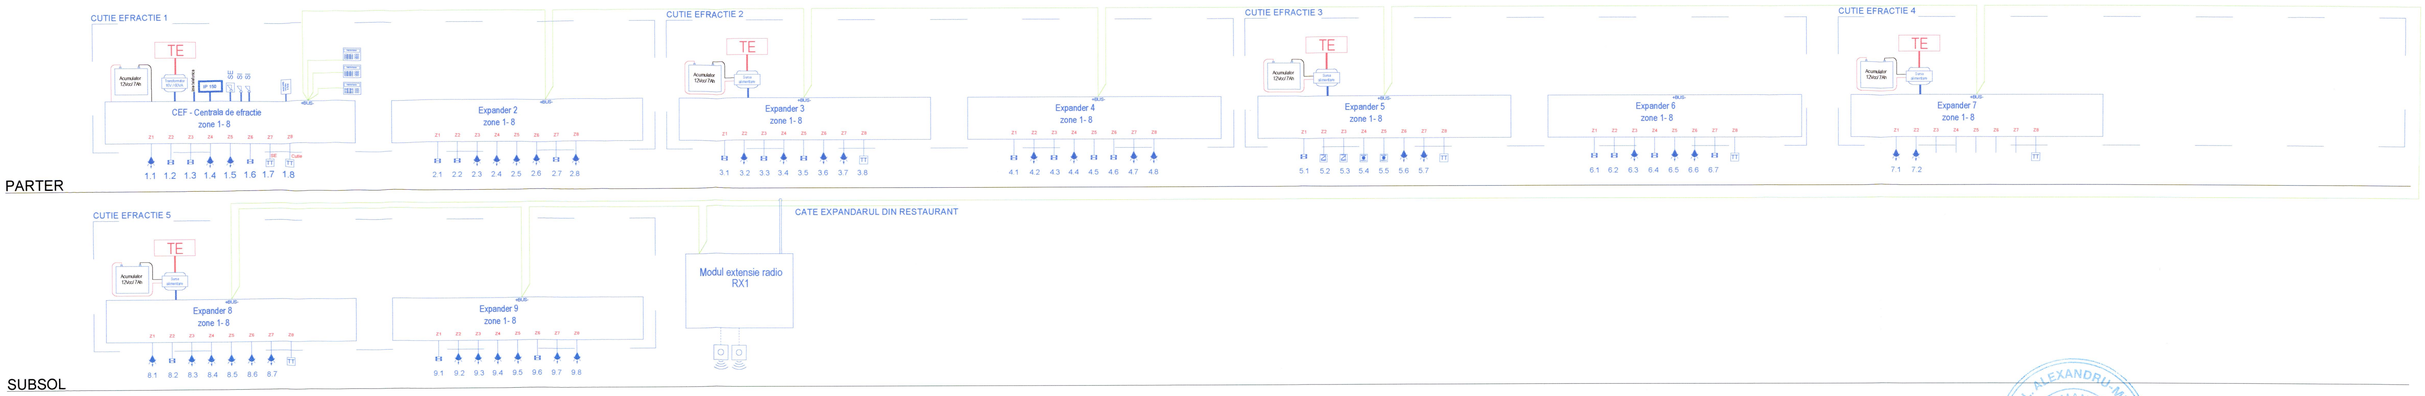

Digitally signed by Raluca Date: 2025.05.29 13:17:12 +03'00'

Acest document este proprietatea intelectuala a s.c. Wire Project Solutions s.r.l. Reproducerea sau difuzarea sunt interzise fara acordul scris din partea s.c. Wire Project Solutions s.r.l.
This document copyright © is owned by s.c. Wire Project Solutions s.r.l. No parts of this document may be reproduced or transmitted without the written permission of s.c. Wire Project Solutions s.r.l.

VERIFICATOR / EXPERT		Titlu proiect: Modernizarea și reabilitarea energetică a Centrului de pregătire și relaxare/recuperare a capacității de muncă Oiana – Saturn, Mangalia, str. Grenoport, nr. 2-20 Amplasament: Jud. Constanța, mun. Mangalia, stațiunea Saturn, str. Grenoport, nr. 2-20, NC102305, NC102304, NC102303, NC102228	Nr. plansa: CS09
Beneficiar: MINISTERUL AFACERILOR INTERNE - DIRECTIA ASIGURARE LOGISTICA INTEGRATA		Titlu plansa: INSTALATII ELECTRICE CURENTI SLABI Schema Bloc Efractie CORP C1	Faza: PT-DE
Proiectant general: NEO STRUCTURAL ENGINEERING	Proiect nr.: 03/2025	SPECIFICATIE / NUME / SEMNATURA: SEF PROJECT — Arh. Anamaria Gabriela MANEA / Ing. Ștefan Mihai BURCIU	Scara:
Proiectant instalatii: WPS wireprojects	Proiect nr.: WPS-05-25-007P	COORDONATOR INSTALATII — Ing. Elvis TARLEA; PROIECTAT — Ing. Amin JABAR; DESENAT — Ing. Amin JABAR	Data: Aprilie 2025